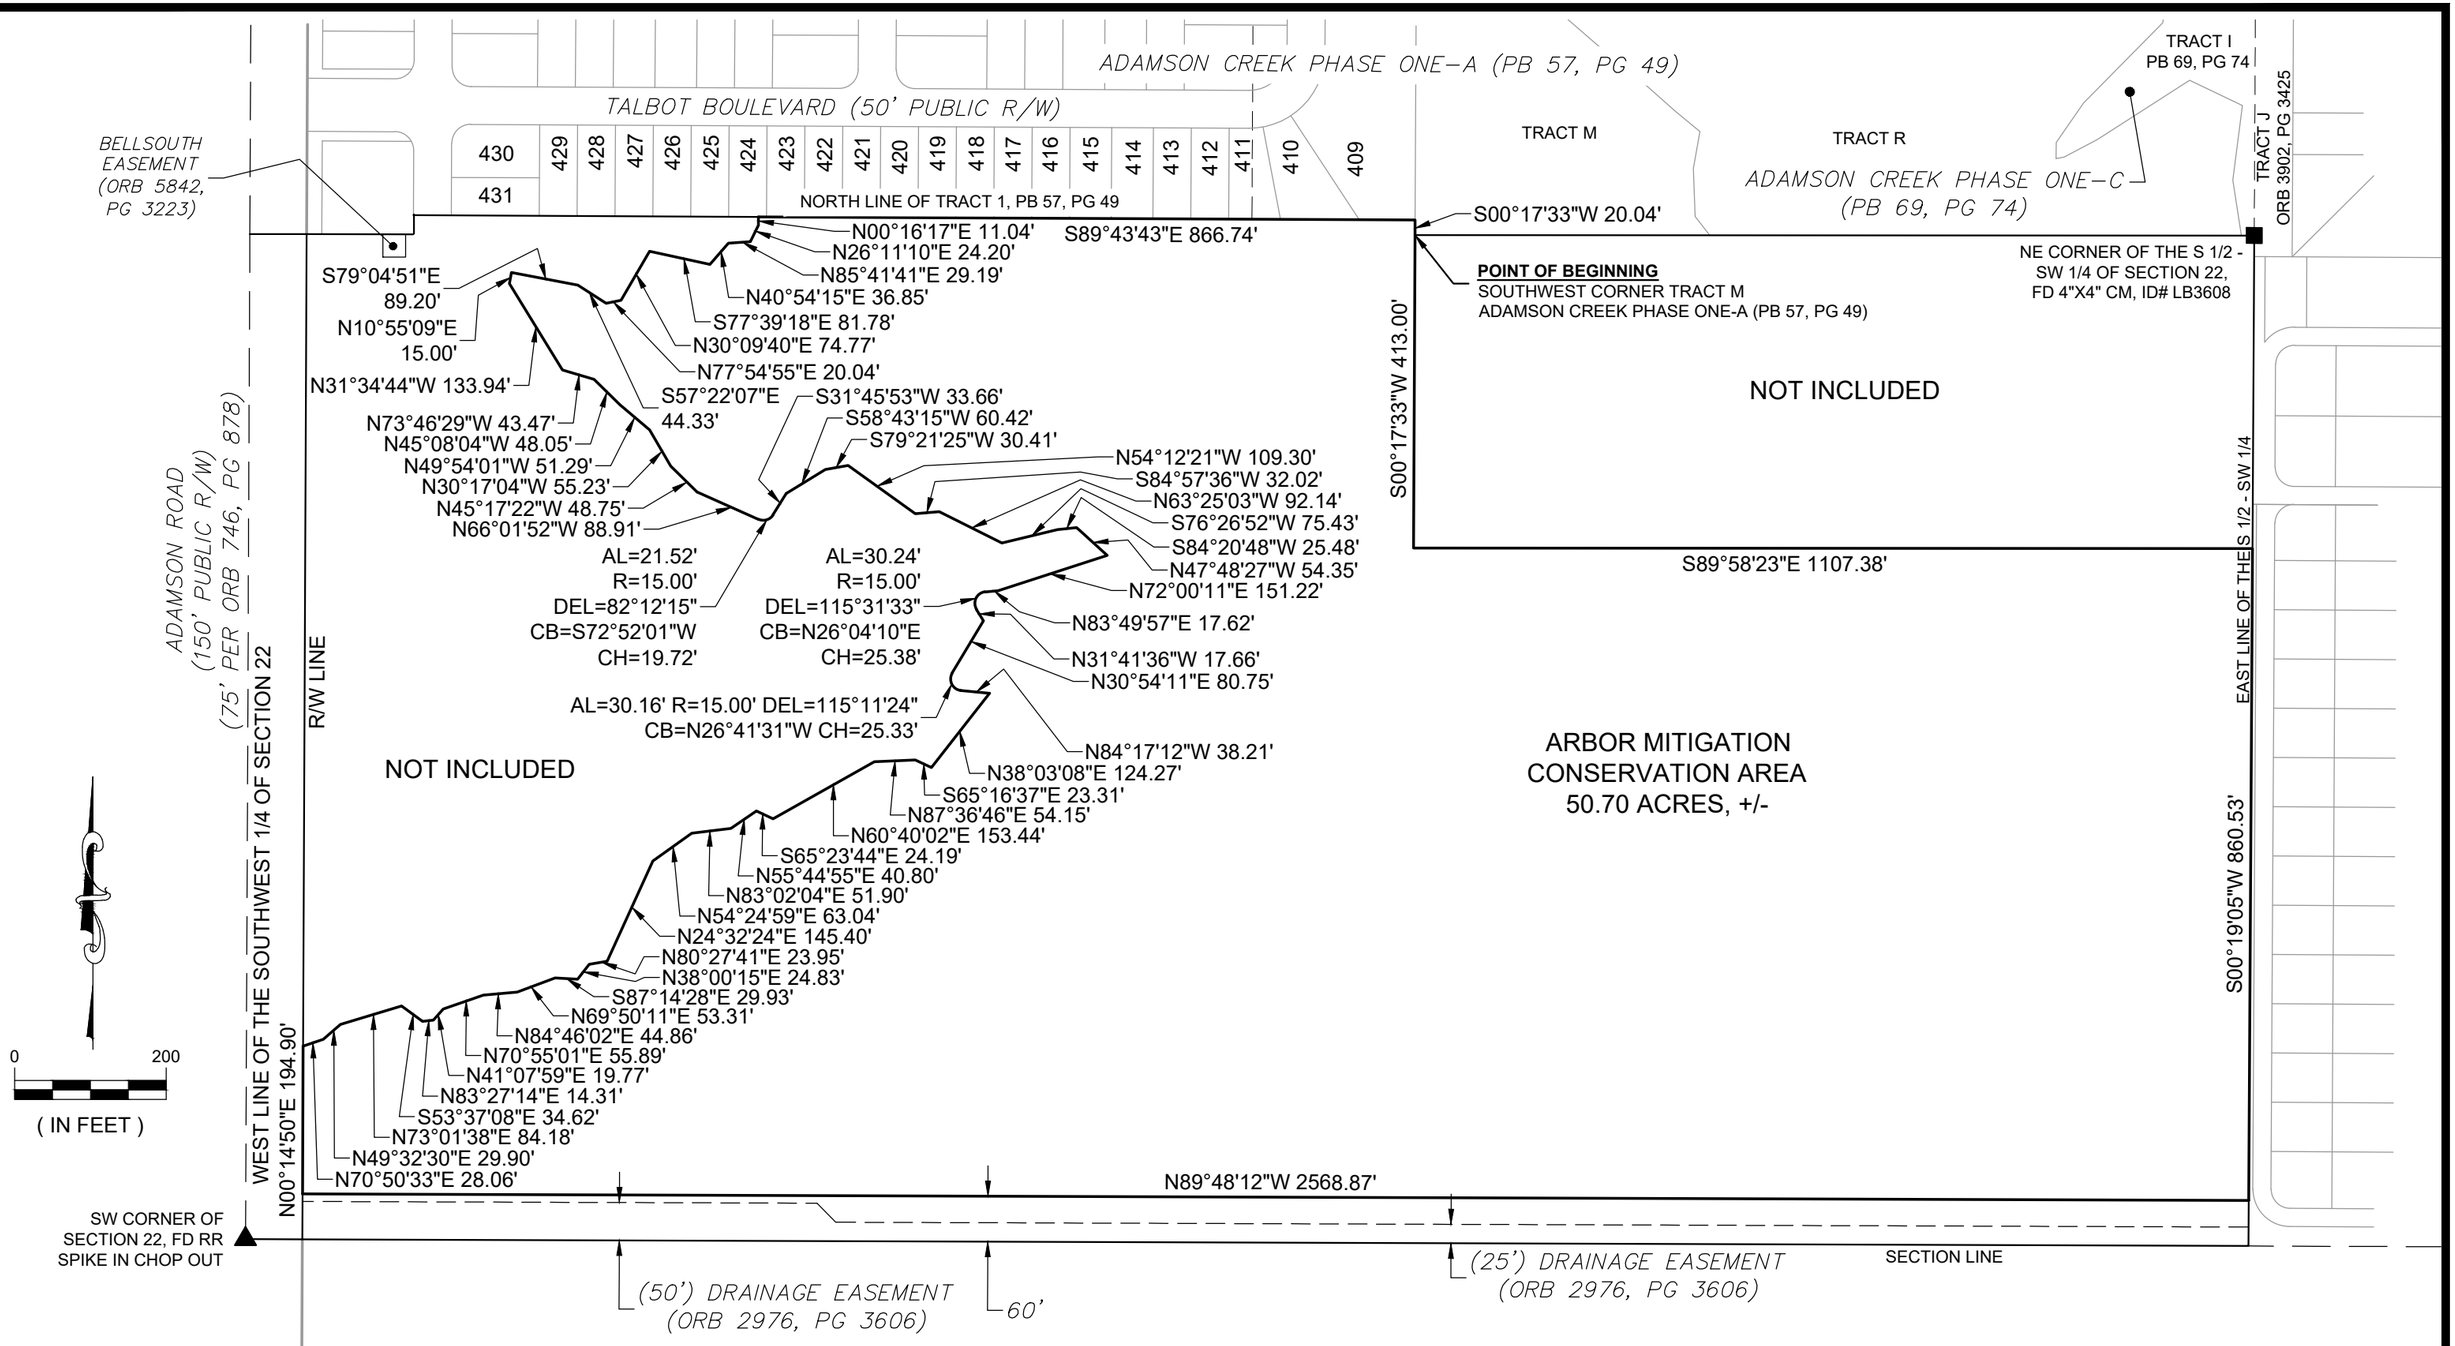

ABBREVIATIONS

ORB = OFFICIAL RECORDS BOOK
PB = PLAT BOOK
PG = PAGE(S)
R/W = RIGHT-OF-WAY

ARBOR MITIGATION CONSERVATION AREA

B.S.E. CONSULTANTS, INC.
CONSULTING - ENGINEERING - LAND SURVEYING
312 SOUTH HARBOR CITY BOULEVARD, SUITE 4 MELBOURNE, FL 32901
PHONE: (321) 725-3674 FAX: (321) 723-1159
CERTIFICATE OF BUSINESS AUTHORIZATION: 4905
CERTIFICATE OF LAND SURVEYING BUSINESS AUTHORIZATION: LB0004905

DATE: 12/23/2022
DESIGN/DRAWN: LEH/IT
DRAWING# 114530101_100_003
PROJECT# 11453.01.01
SHEET 2 OF 2

H:\Projects Folder\11453.01.01\Drawings\114530101_100\114530101_100_003.dwg December 23, 2022 5:07:21 AM LH